FINIAL OPTION:

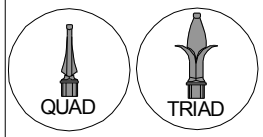

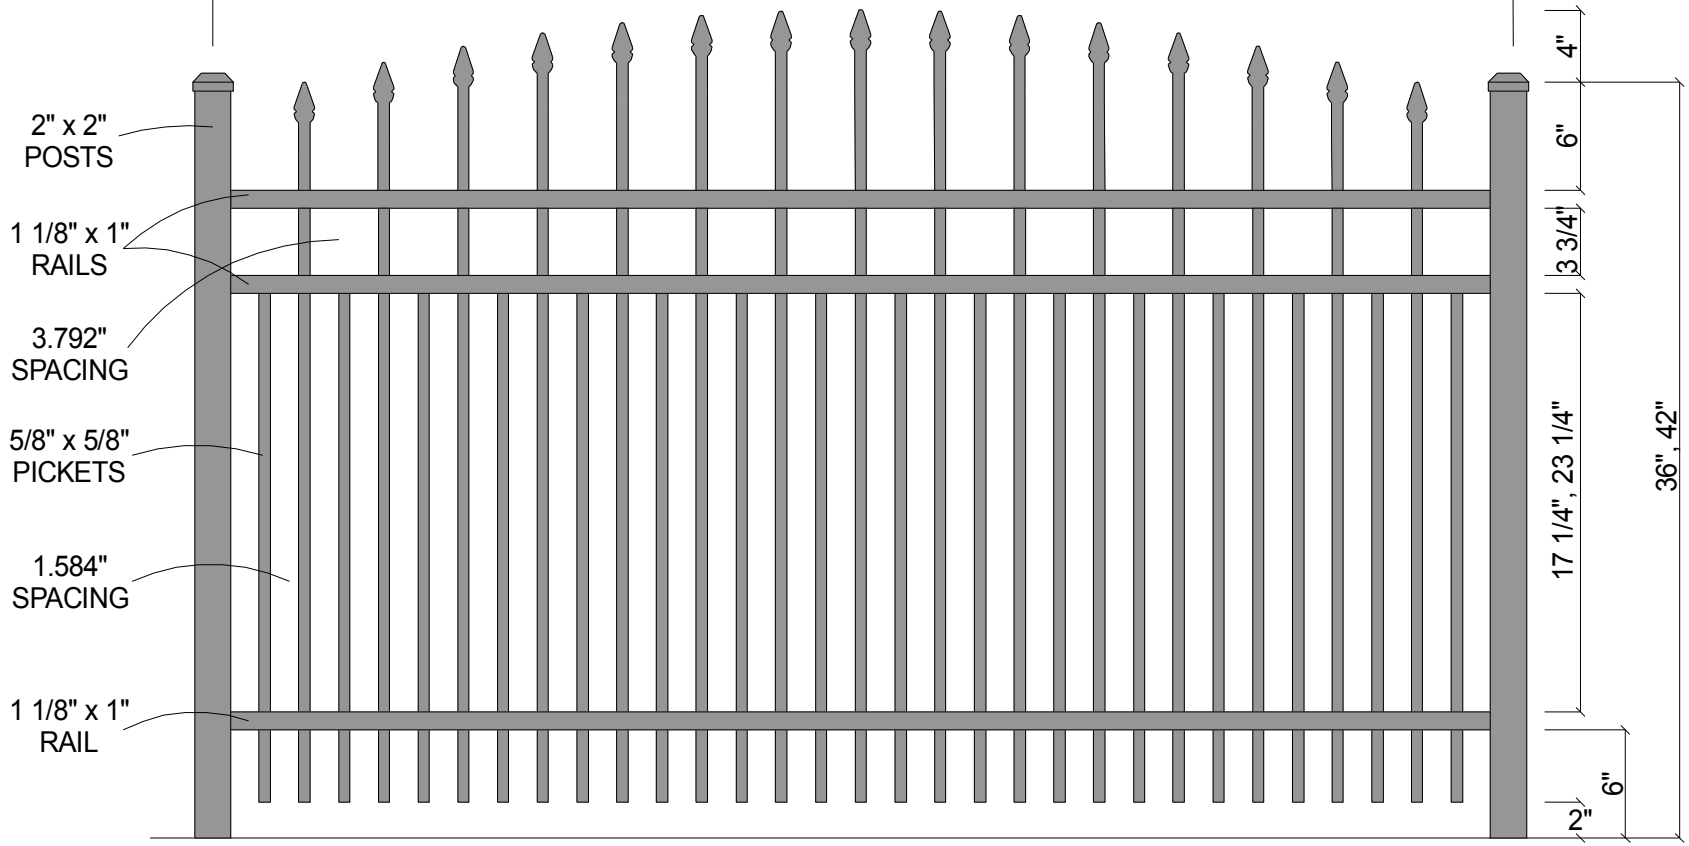

Post Size	
36" Tall	2" x 2" x 5 1/2'
42" Tall	2" x 2" x 6'

COURTYARD
ALUMINUM FENCE SYSTEMS

CourtYard® Aluminum Fence

Scale: 3/32" : 1"	Approved By: F.S.B.	Drawn By: J.D.S.
Date: 8/08/06		Revised:

0131 Convex (w/Short Picket Option)

As Shown: 6' x 42" 0131 Convex w/Short Picket Option	Drawing Number: 0131Cnvx-Short-36-42